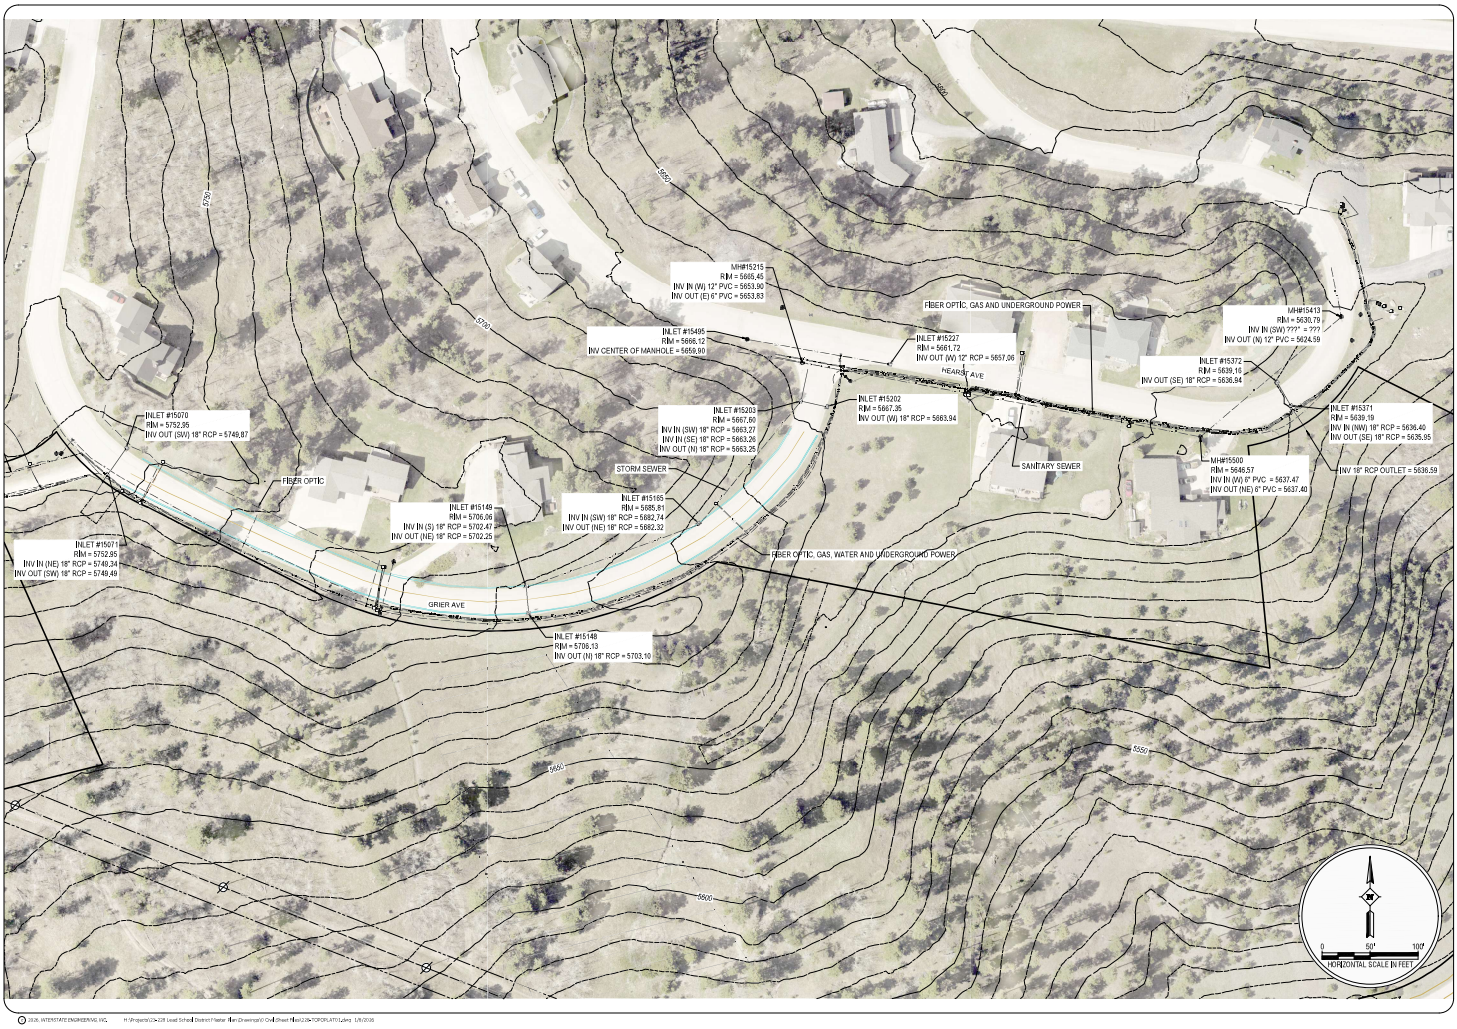

REV NO	DATE	BY	DESCRIPTION

LEAD SCHOOL DISTRICT MASTER PLAN
LEAD, SD

TOPOGRAPHIC SURVEY

DRAWN BY: JM
CHECKED BY: SM
SURVEYED BY: INTERSTATE
DESIGNED BY: JF
PROJECT NO: IW22-0001.18
DATE: 1/8/20

Interstate Engineering, Inc.
1635 Deadwood Ave.
Rapid City, SD 57702
605-791-1785
www.interstateeng.com

Professional enough to know. Personal enough to care.

SECTION

EXHIBIT

2B

SHEET NO.

© 2020, INTERSTATE ENGINEERING, INC.
H:\Projects\C>-28 Lead School District Master Plan\Drawings\C-04\Sheet Files\2B-TOPOPLAT01.dwg 1/8/2020